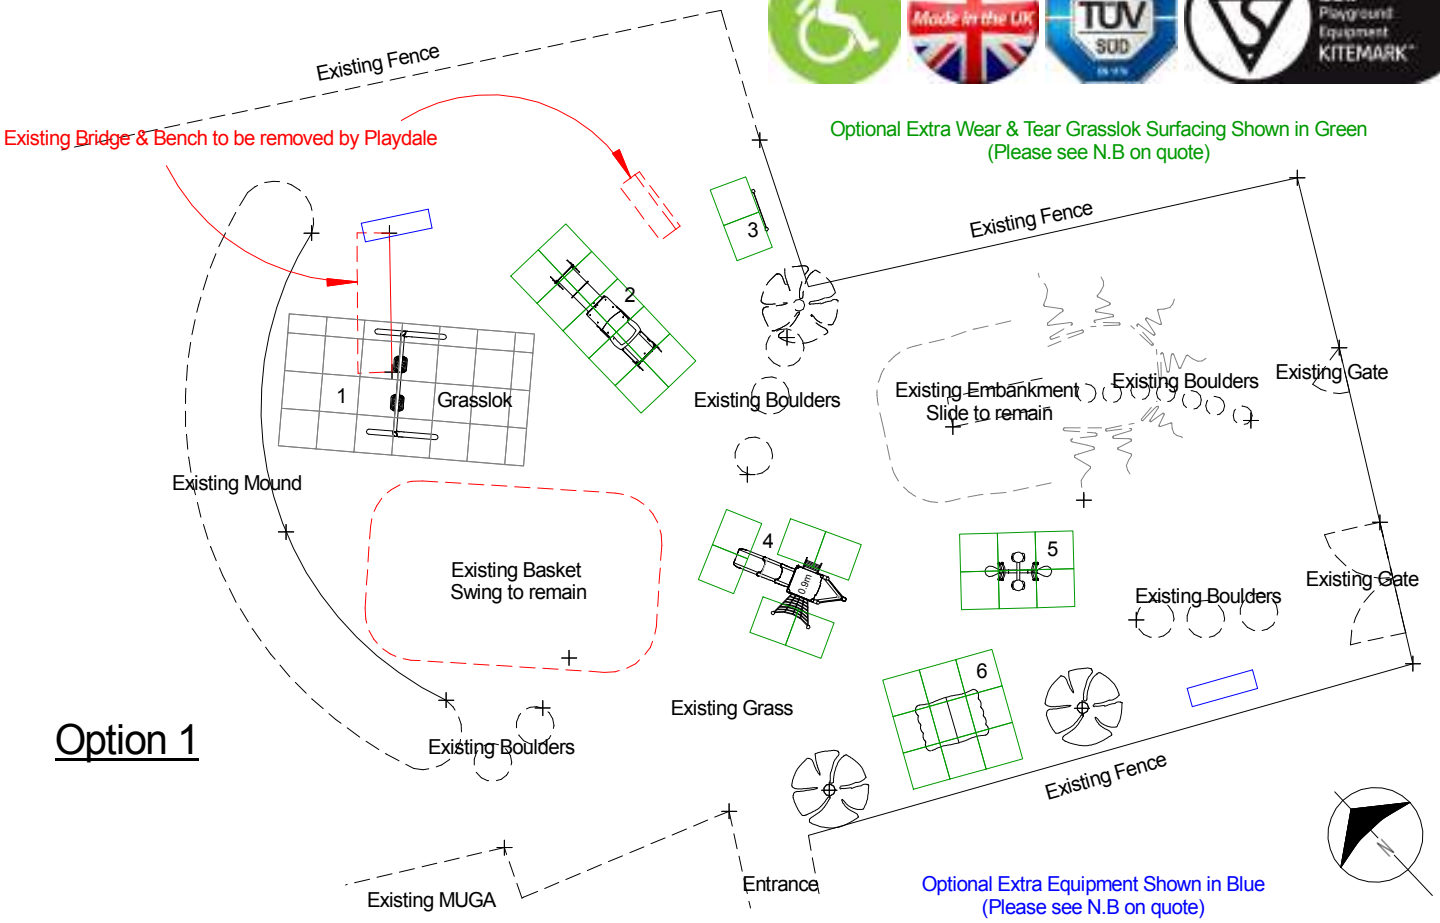

Option 1

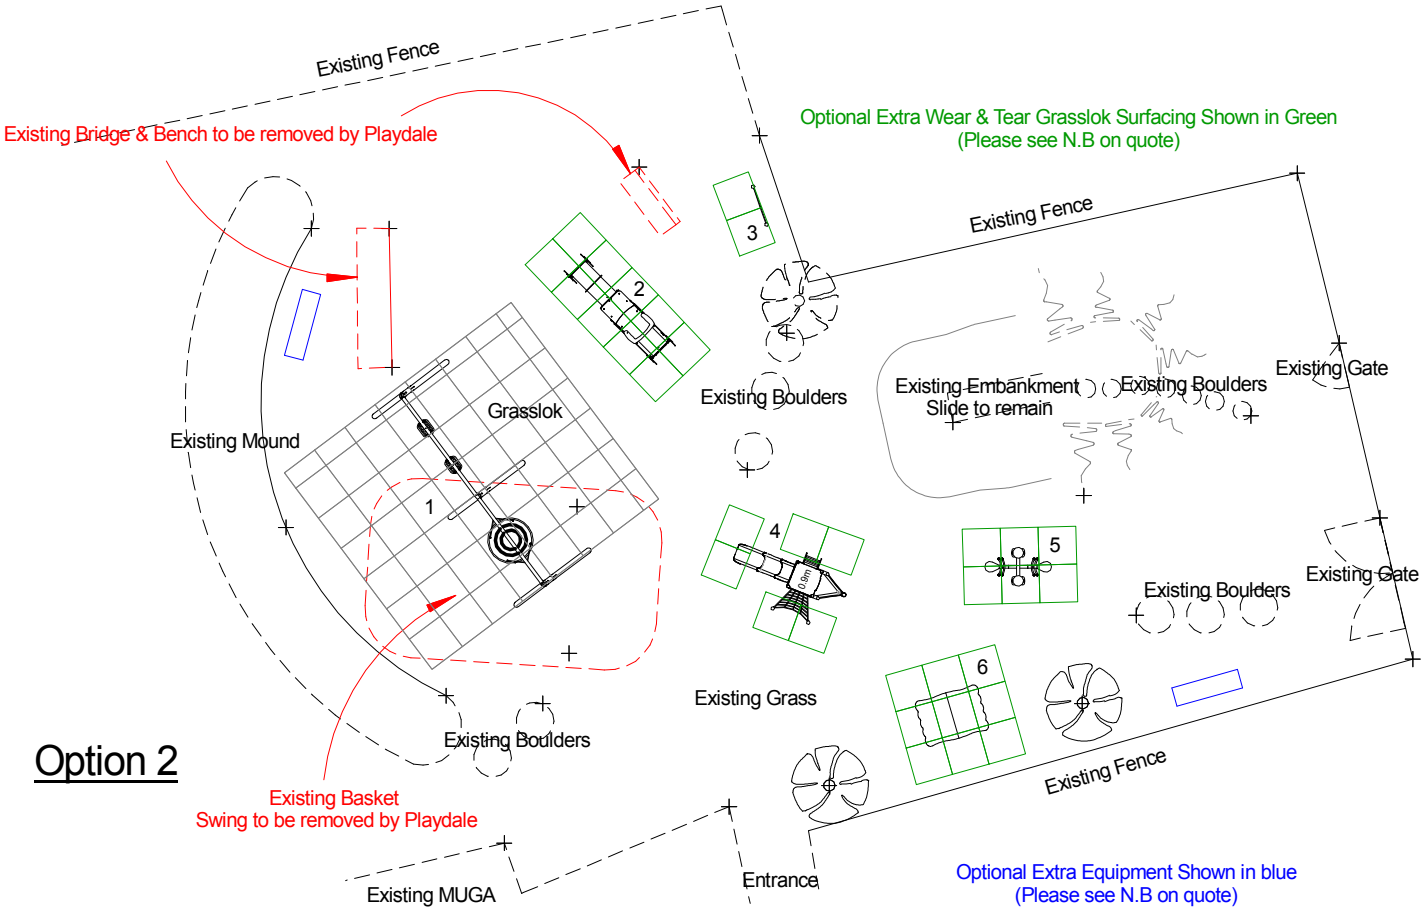

Option 2

Maresfield Parish Council - Parklands Play Area Parklands Maresfield

Scheme No: 19631rev2/ESU Date: 29/11/18 Drawn by: CC Scale: 1:200@A4

All plans are to scale unless otherwise stated. Artists impressions are provided as a visual only and may not accurately represent the layout of the finished site.
All plans, quotations and correspondence between Playdale and the addressee are to remain strictly confidential between those parties only.
Playdale reserve the right to make modification in design and specification.